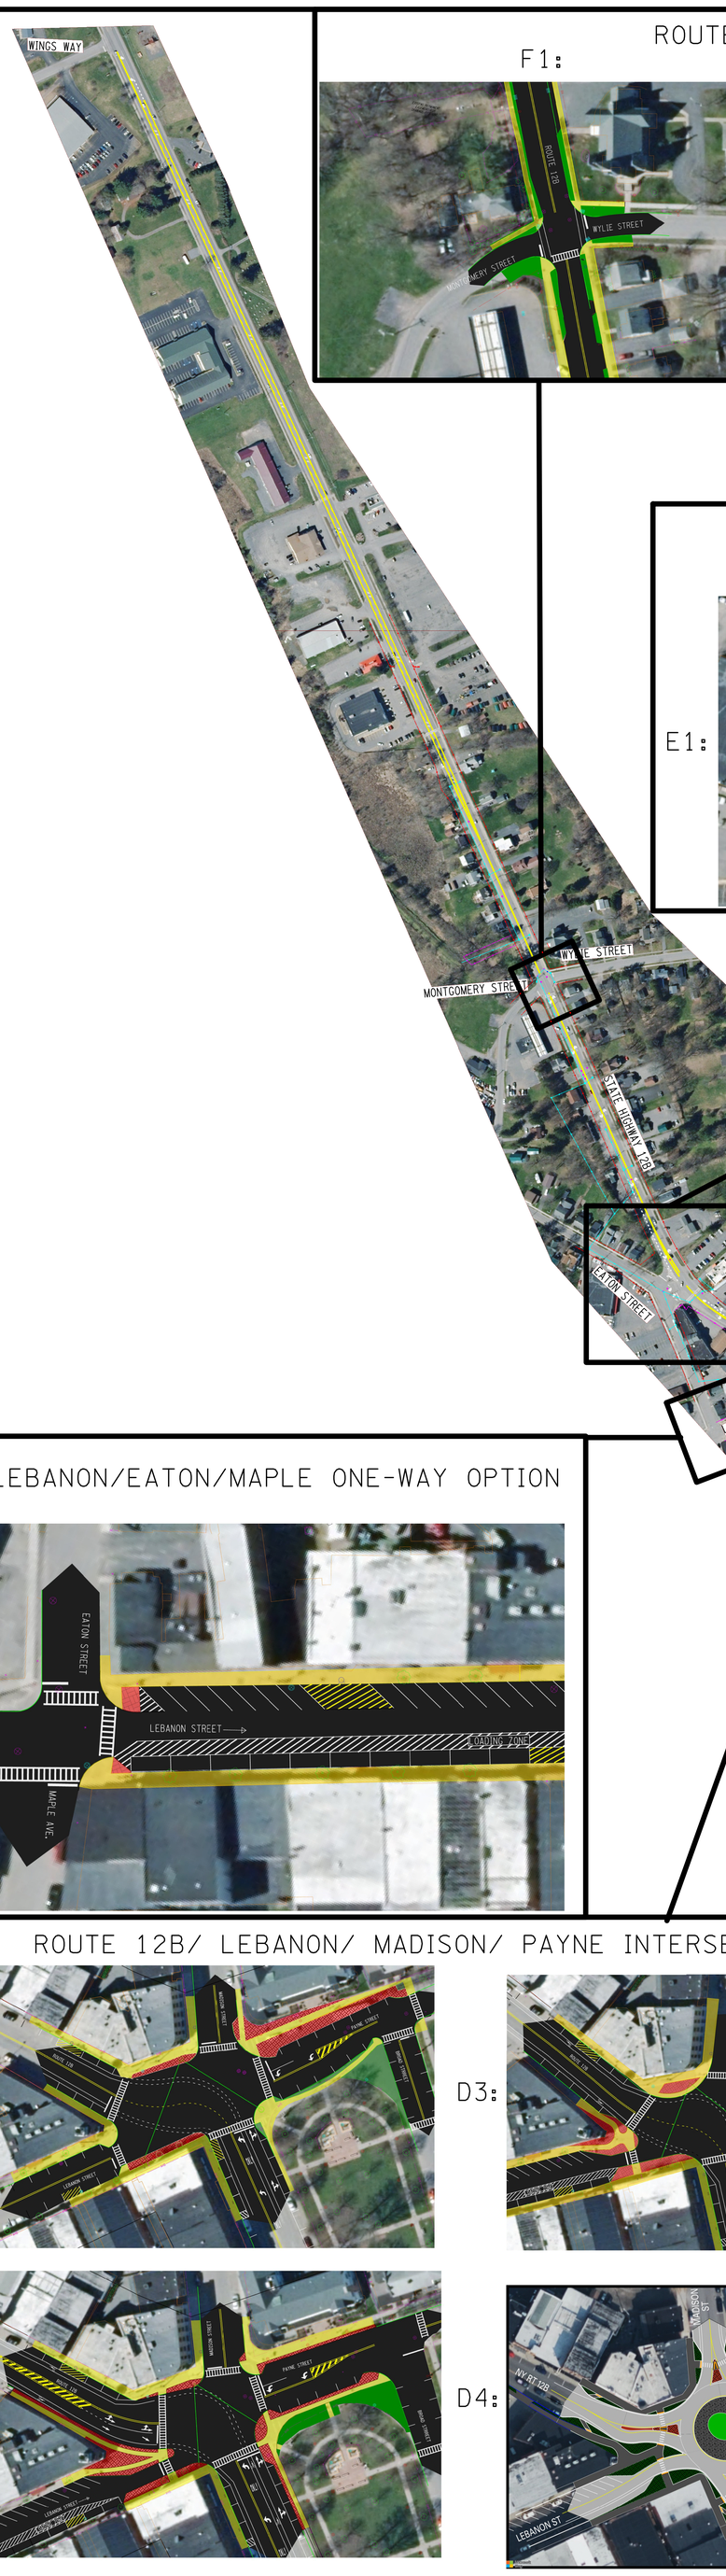

ROUTE 12B/ WYLIE/MONTGOMERY STREET INTERSECTION

F1:

F2:

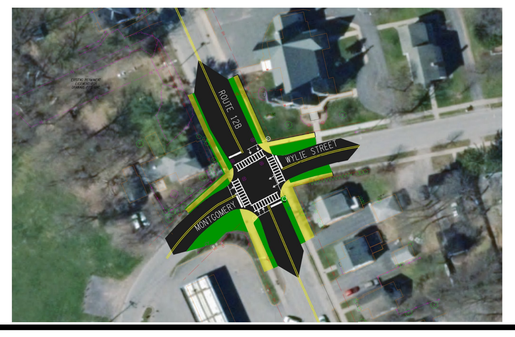

F3:

ROUTE 12B/ EATON STREET INTERSECTION

E1:

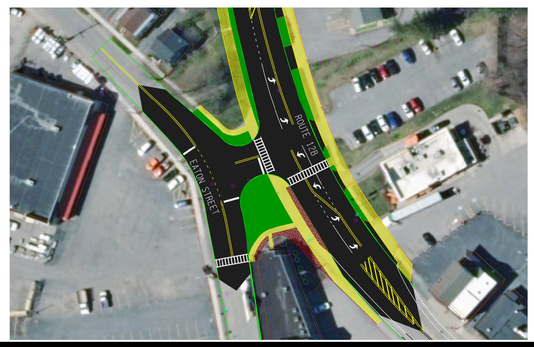

E2:

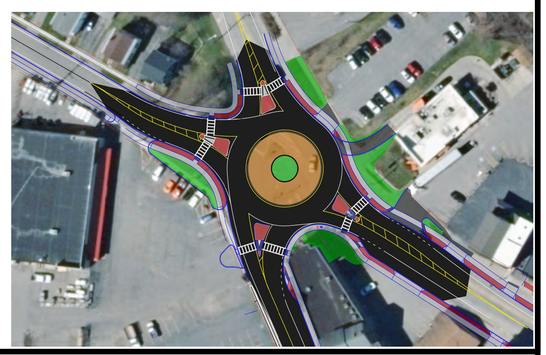

ROUTE 12B/ PLEASANT STREET INTERSECTION

C1:

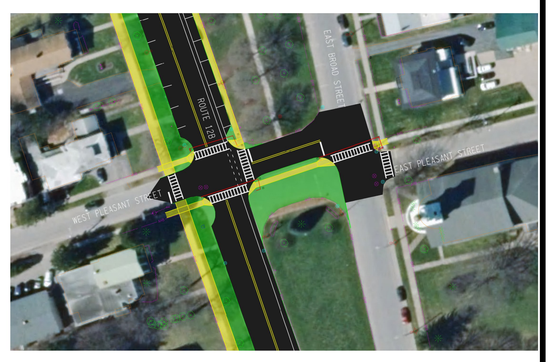

C2:

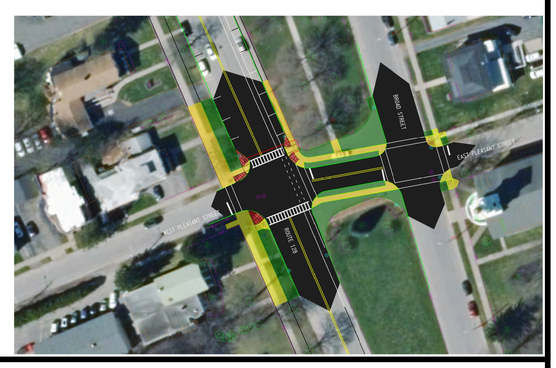

LEBANON/EATON/MAPLE ONE-WAY OPTION

ROUTE 12B/ LEBANON/ MADISON/ PAYNE INTERSECTION

D1:

D3:

D2:

D4:

ROUTE 12B/ KENDRICK/OAK INTERSECTION

B1:

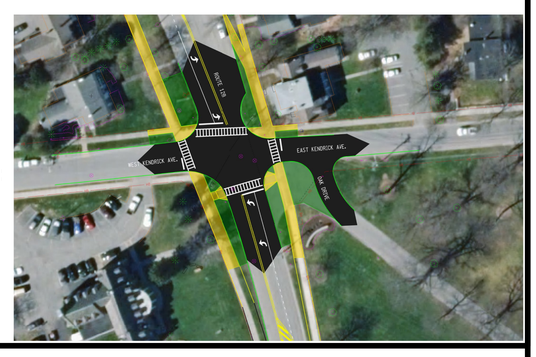

ROUTE 12B GATEWAY ALTERNATIVE

A1:

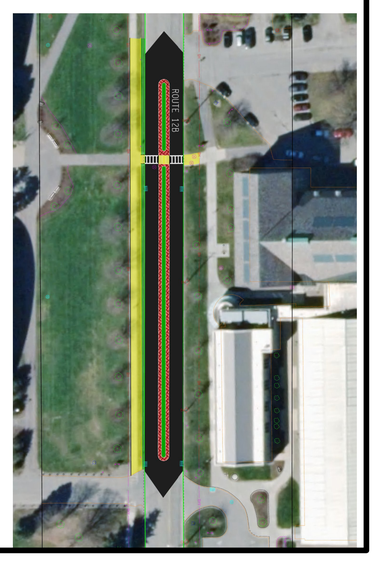

NEW YORK STATE OF OPPORTUNITY. Department of Transportation

PIN 2065.39

ROUTE 12B

PAVEMENT RECONSTRUCTION AND

SAFETY PROJECT

VILLAGE OF HAMILTON

TOWNS OF HAMILTON AND MADISON

*DRAFT ALTERNATIVES MEETING 09/06/2023

**ORTHOIMAGERY FROM 2017

***NOT TO SCALE