
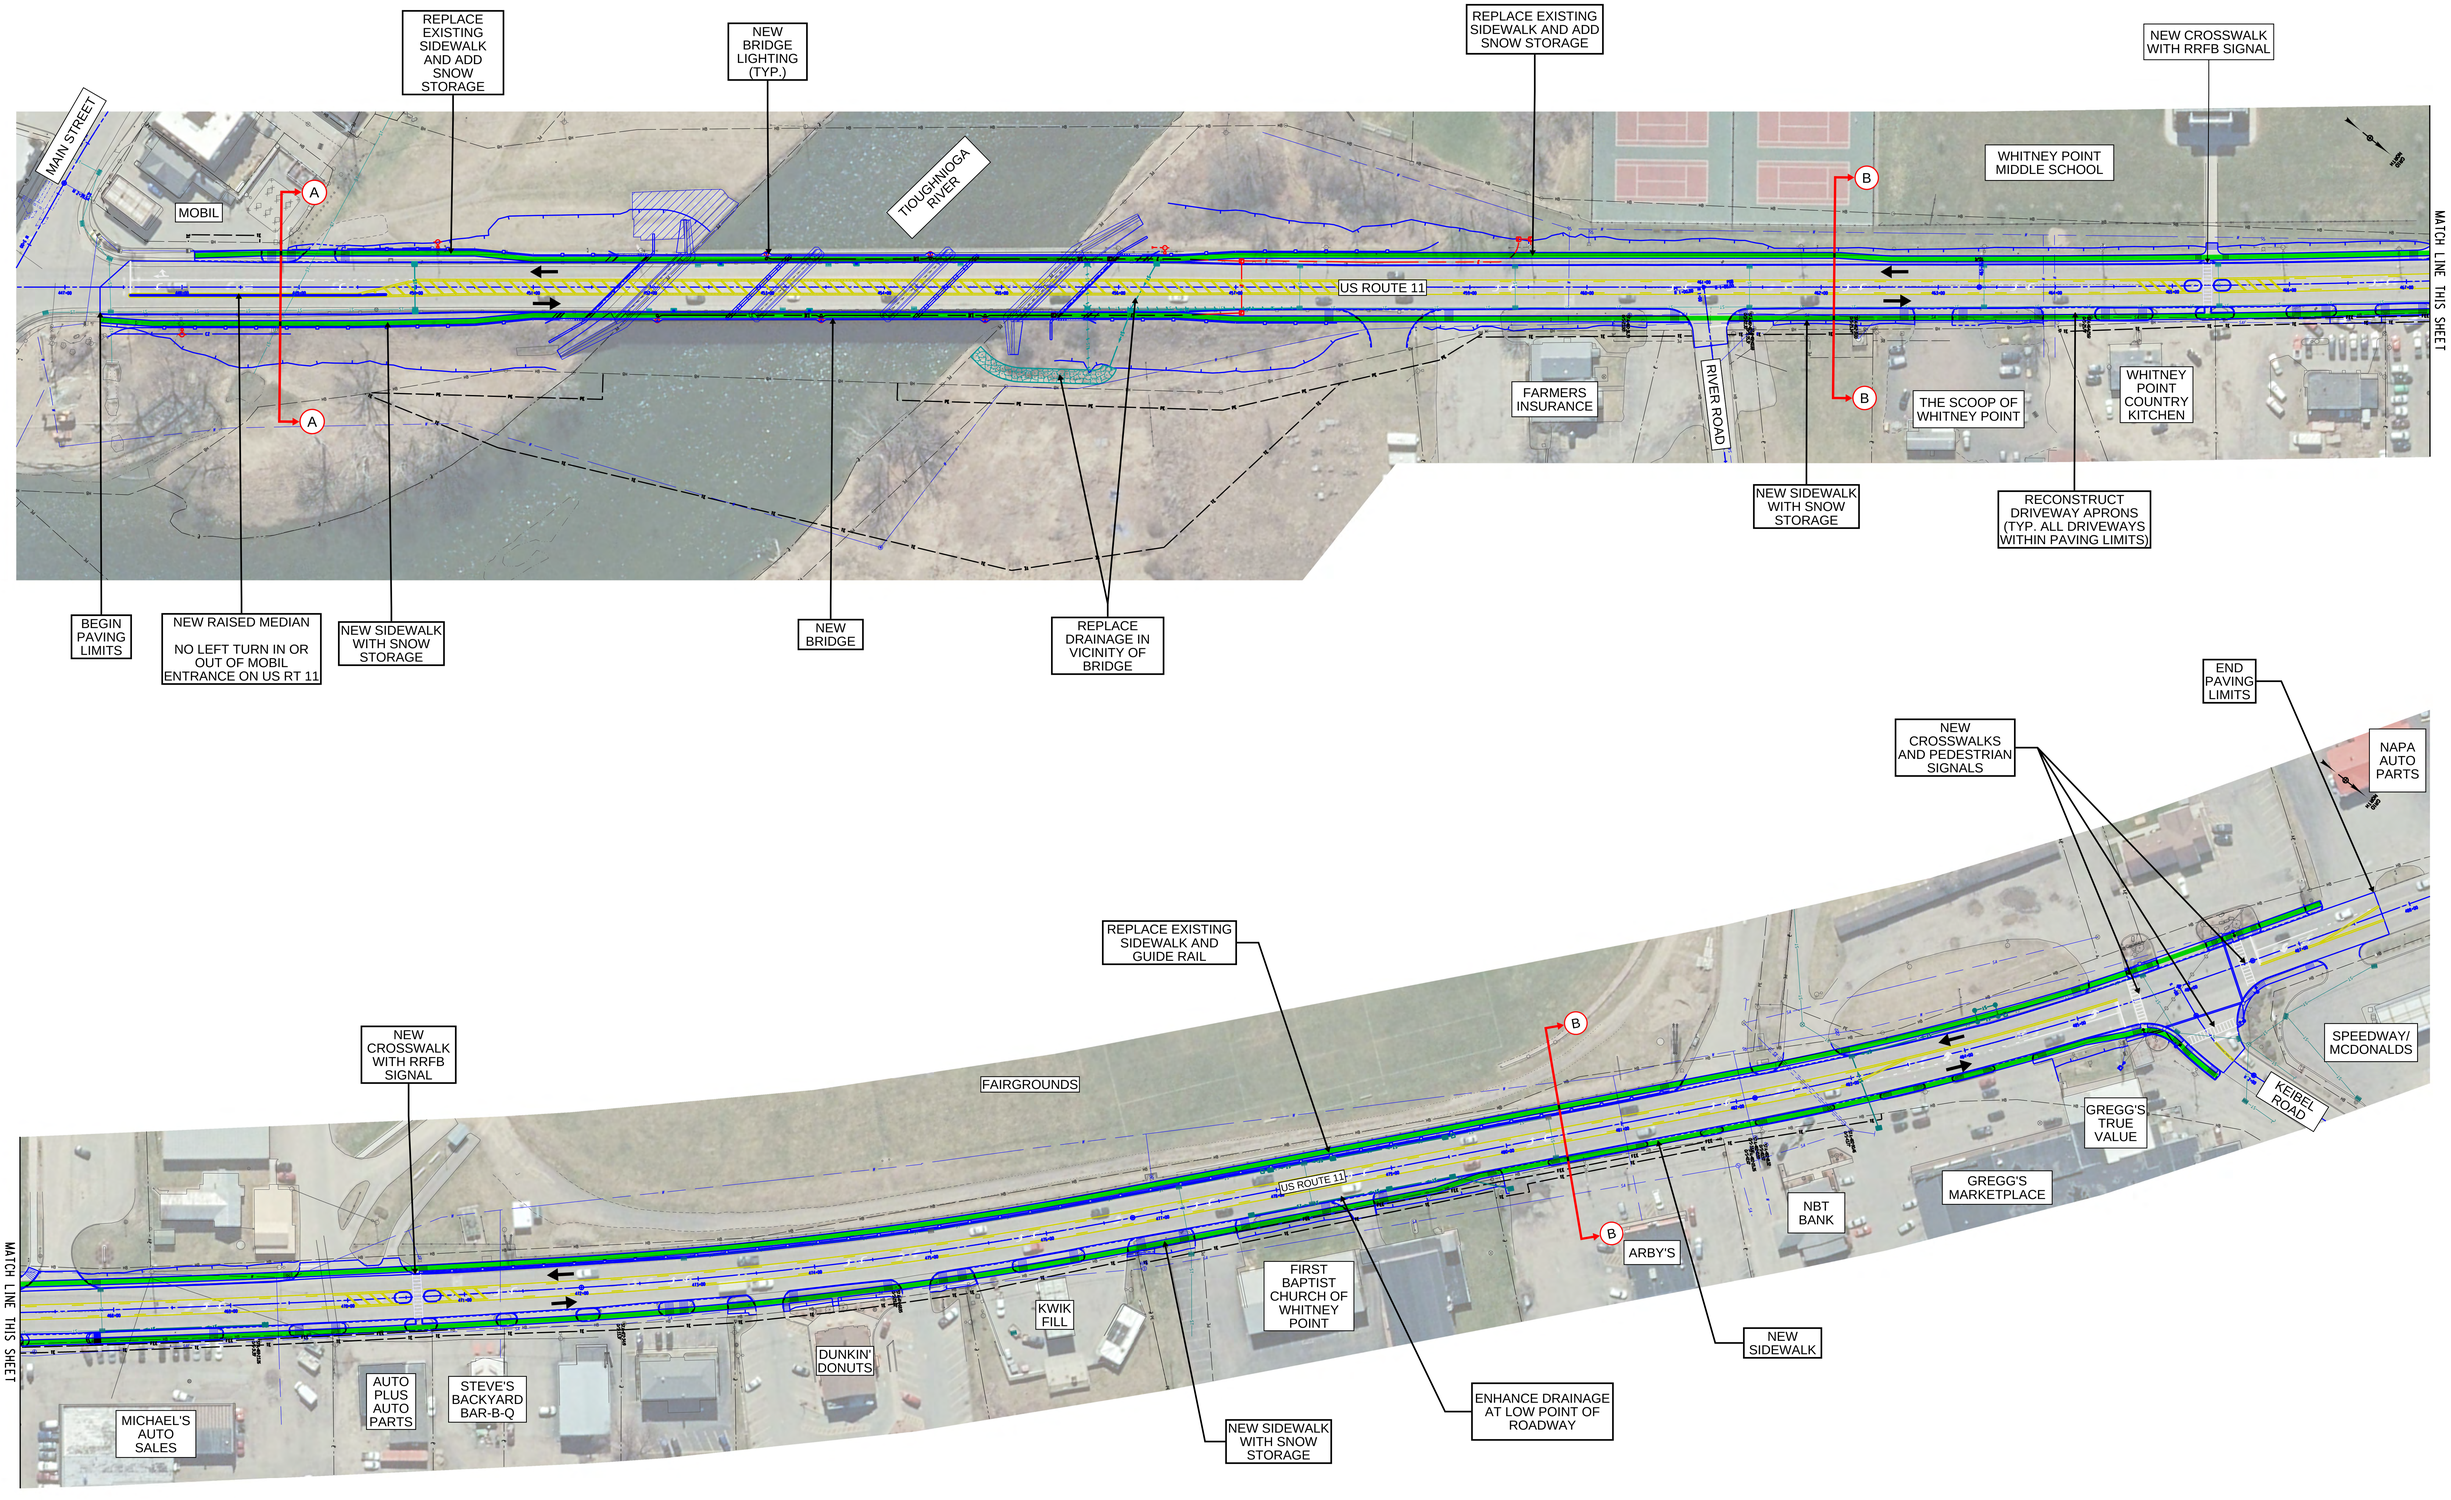



PROJECT OVERVIEW PLAN

25 0 25 50 75 100'
1" = 50'


US ROUTE 11 OVER TIOUGHNIOGA RIVER	ALL DIMENSIONS ARE IN ft UNLESS OTHERWISE NOTED
S.H. 1486, TOWN OF TRIANGLE	NEW YORK STATE OF OPPORTUNITY. Department of Transportation
VILLAGE OF WHITNEY POINT	
COUNTY: BROOME PIN 904349	REGION 9

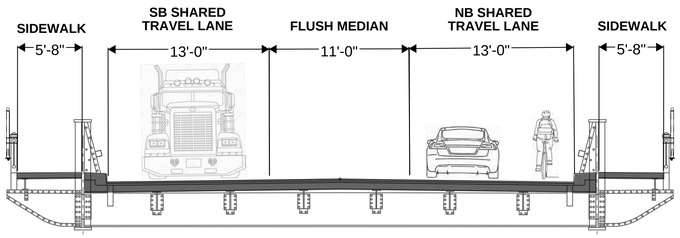


EXISTING BRIDGE SECTION

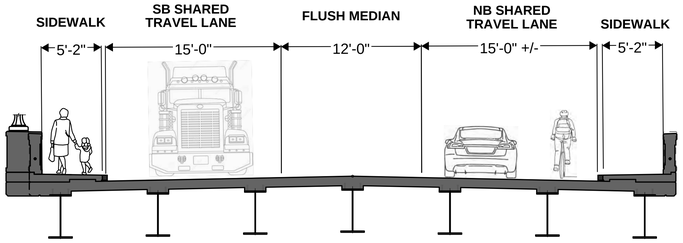


PROPOSED BRIDGE SECTION

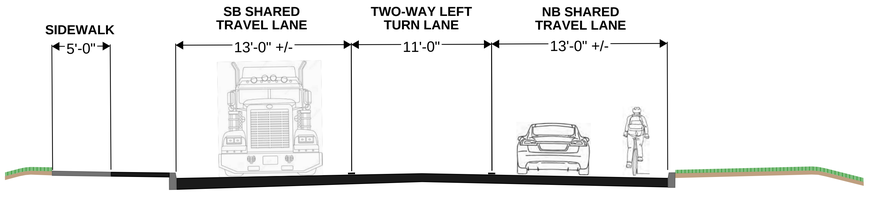

EXISTING ROADWAY SECTION

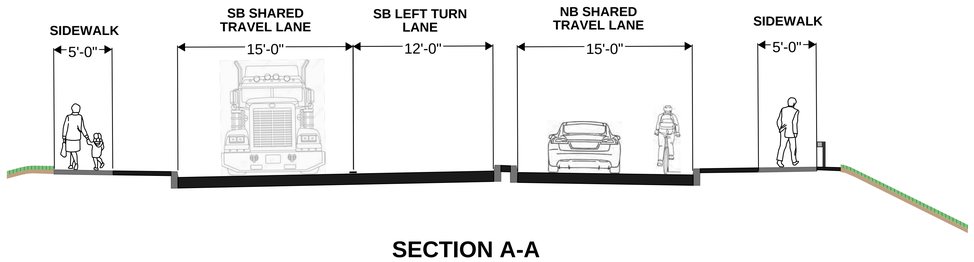

SECTION A-A

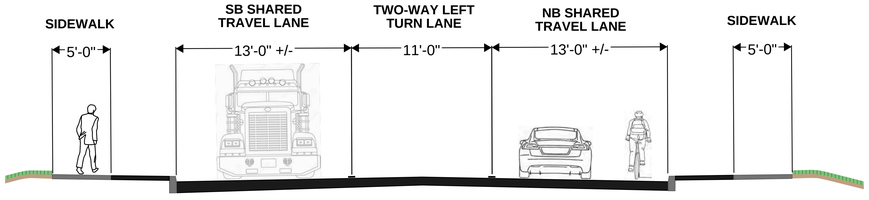


SECTION B-B


PROPOSED ROADWAY SECTIONS

25 0 25 50 75 100
1" = 50'

US ROUTE 11 OVER TIOUGHNIOGA RIVER	ALL DIMENSIONS ARE IN ft UNLESS OTHERWISE NOTED
S.H. 1486, TOWN OF TRIANGLE	NEW YORK STATE OF OPPORTUNITY. Department of Transportation
VILLAGE OF WHITNEY POINT	
COUNTY: BROOME PIN 904349	REGION 9

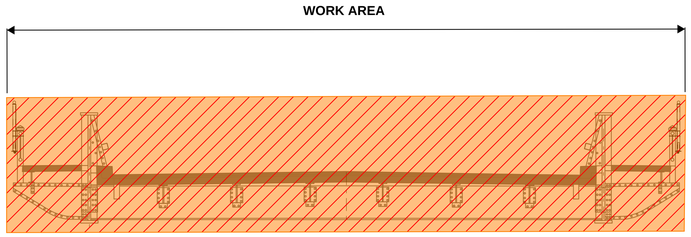


BRIDGE REPLACEMENT

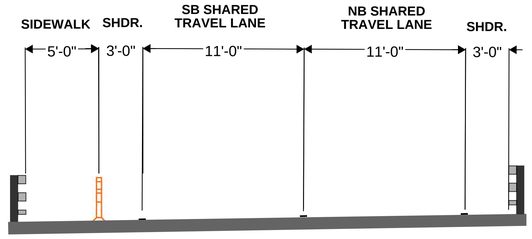

TEMPORARY BRIDGE AND ROADWAY SECTION

SECTION C-C

STAGE 1 WORK ZONE SECTION

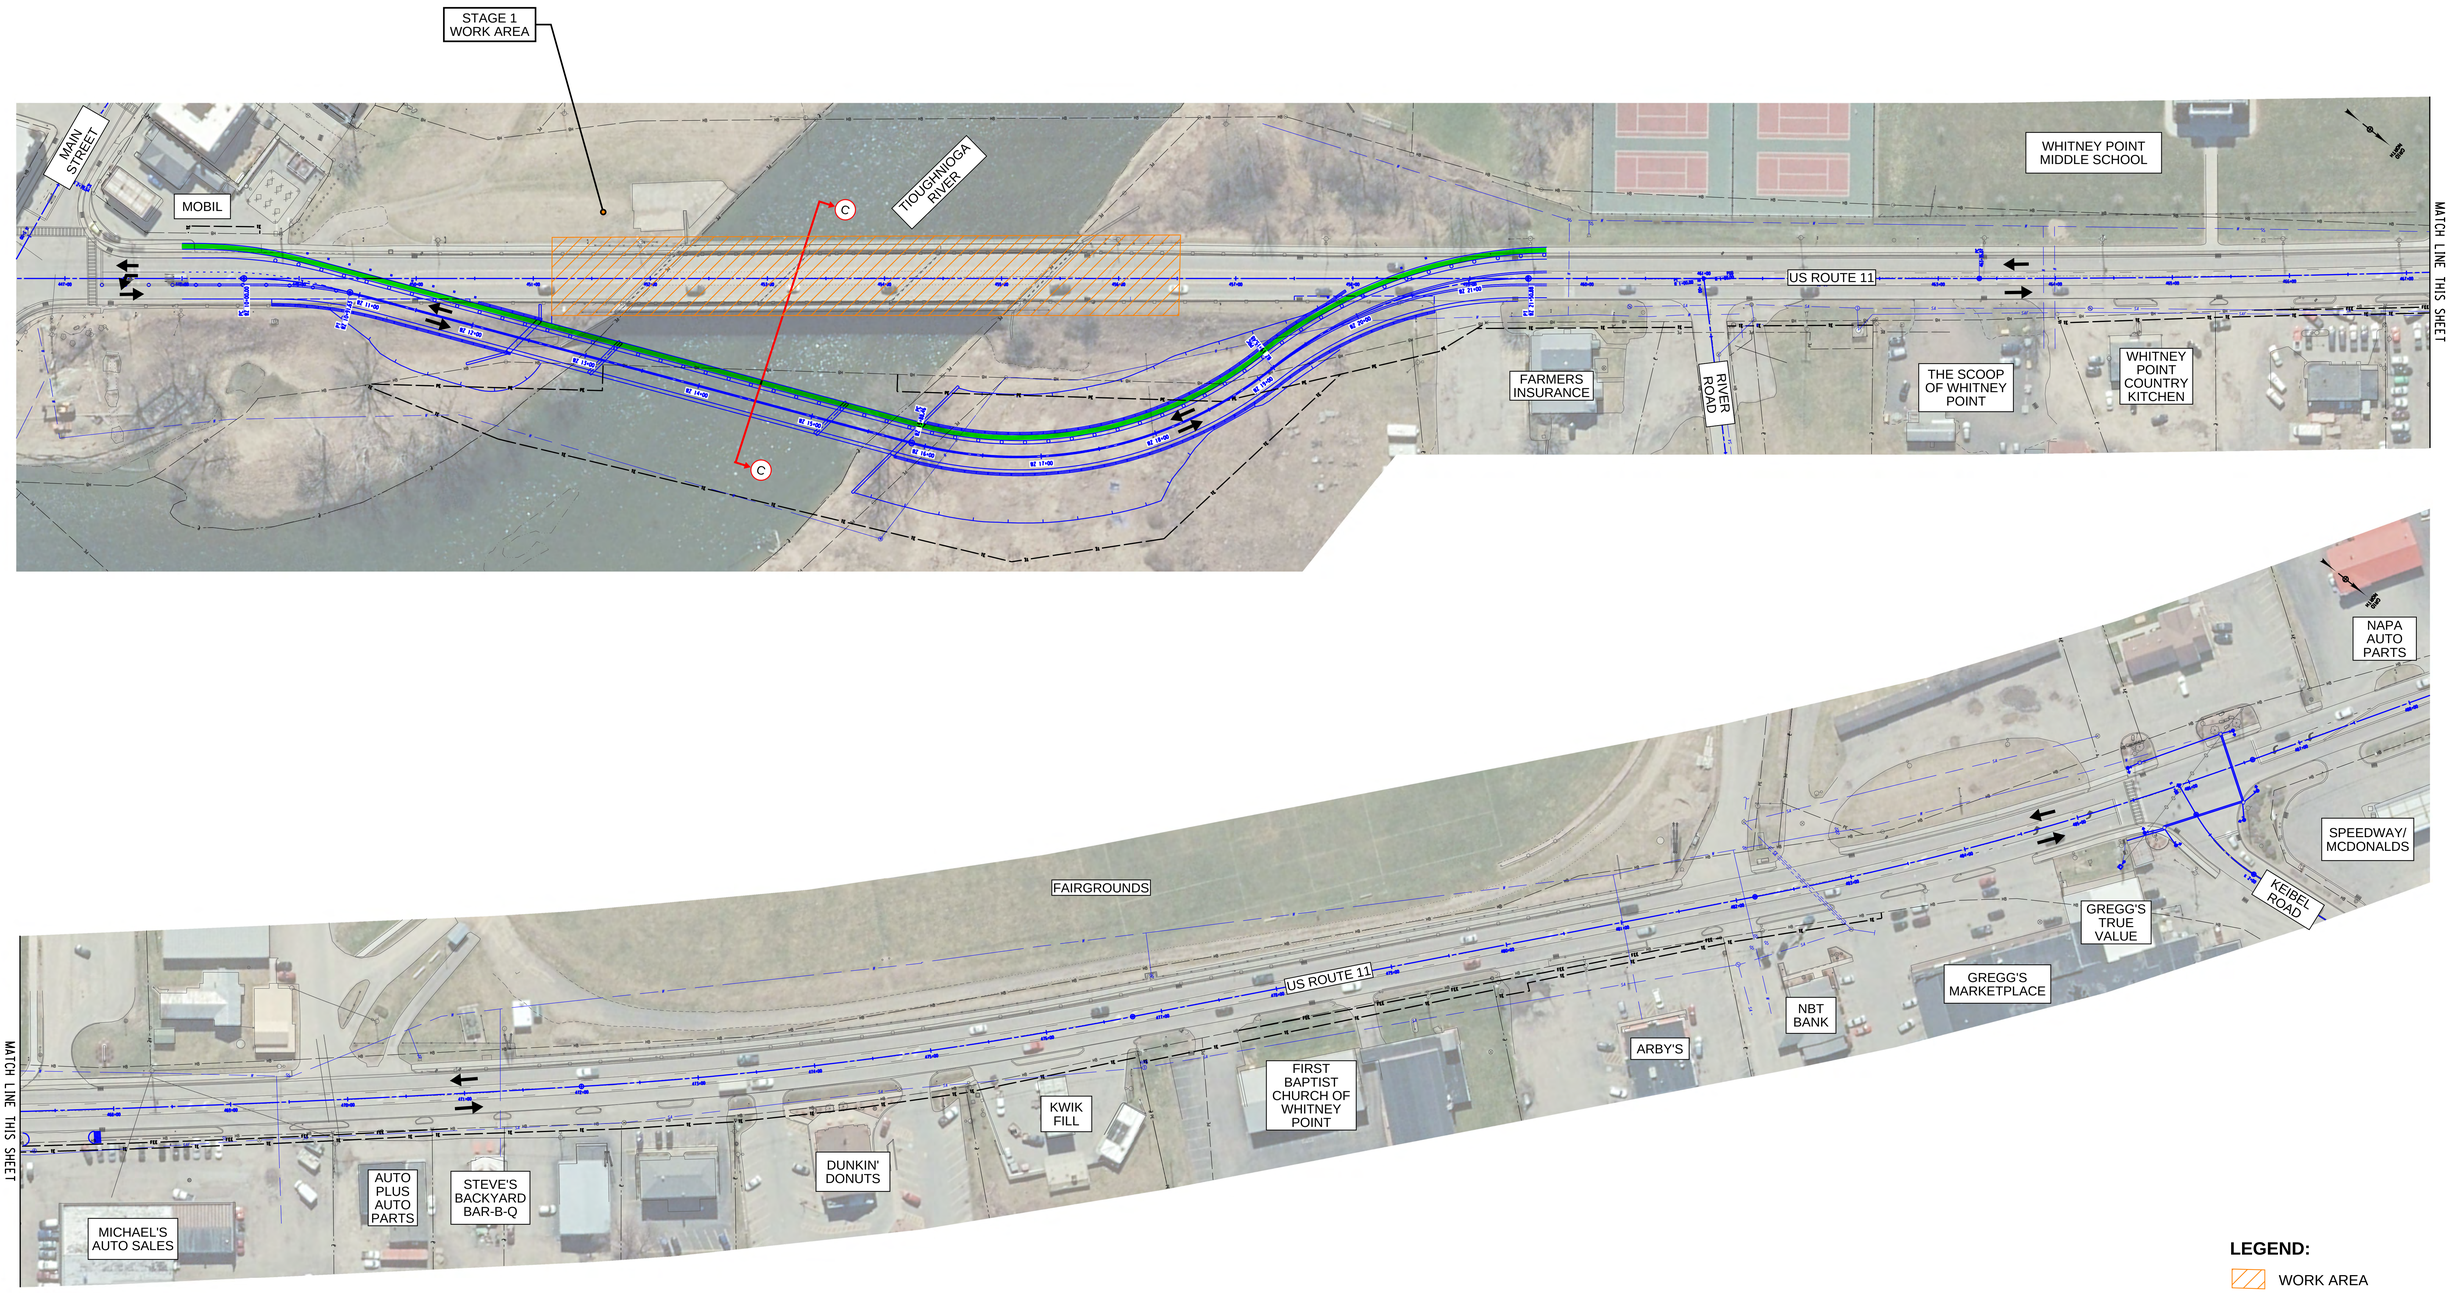


STAGE 1 WORK ZONE PLAN

LEGEND:

- WORK AREA
- DIRECTION OF TRAVEL
- SIDEWALK

25 0 25 50 75 100'
1" = 50'

US ROUTE 11 OVER TIOUGHNIOGA RIVER	ALL DIMENSIONS ARE IN ft UNLESS OTHERWISE NOTED
S.H. 1486, TOWN OF TRIANGLE	NEW YORK STATE OF OPPORTUNITY. Department of Transportation
VILLAGE OF WHITNEY POINT	
COUNTY: BROOME PIN 904349	REGION 9

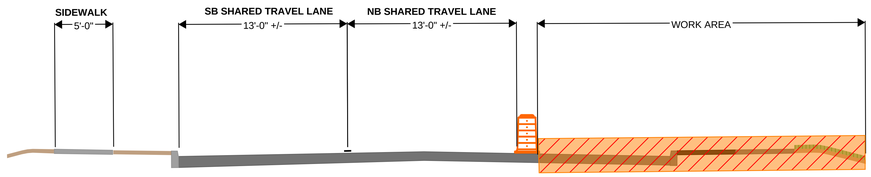

SHIFT TRAFFIC TO WEST SIDE OF US ROUTE 11

SECTION D-D

STAGE 2 WORK ZONE SECTION

MAIN STREET
MOBIL
TIOUGHNIOGA RIVER
WHITNEY POINT MIDDLE SCHOOL
D
US ROUTE 11
MATCH LINE THIS SHEET
FARMERS INSURANCE
RIVER ROAD
THE SCOOP OF WHITNEY POINT
WHITNEY POINT COUNTRY KITCHEN
STAGE 2 WORK AREA
STAGE 2 WORK AREA
NAPA AUTO PARTS
SPEEDWAY/ MCDONALDS
KEIBEL ROAD
GREGG'S TRUE VALUE
GREGG'S MARKETPLACE
NBT BANK
ARBY'S
FIRST BAPTIST CHURCH OF WHITNEY POINT
KWIK FILL
FAIRGROUNDS
US ROUTE 11
DUNKIN' DONUTS
AUTO PLUS AUTO PARTS
STEVE'S BACKYARD BAR-B-Q
MICHAEL'S AUTO SALES
MATCH LINE THIS SHEET
STAGE 2 WORK AREA
STAGE 2 WORK AREA


STAGE 2 WORK ZONE PLAN

LEGEND:

- WORK AREA
- DIRECTION OF TRAVEL
- SIDEWALK

25 0 25 50 75 100'
1" = 50'


US ROUTE 11 OVER TIOUGHNIOGA RIVER	ALL DIMENSIONS ARE IN ft UNLESS OTHERWISE NOTED
S.H. 1486, TOWN OF TRIANGLE	NEW YORK STATE OF OPPORTUNITY. Department of Transportation
VILLAGE OF WHITNEY POINT	
COUNTY: BROOME PIN 904349	REGION 9

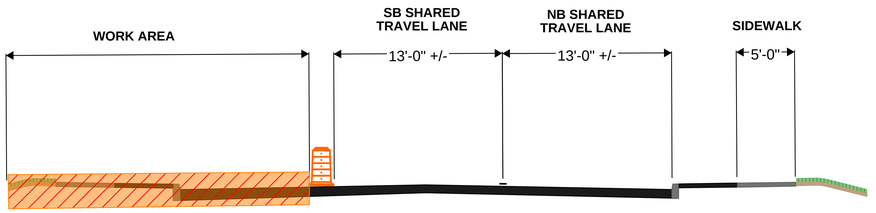

SHIFT TRAFFIC TO EAST SIDE OF US ROUTE 11

SECTION E-E

STAGE 3 WORK ZONE SECTION

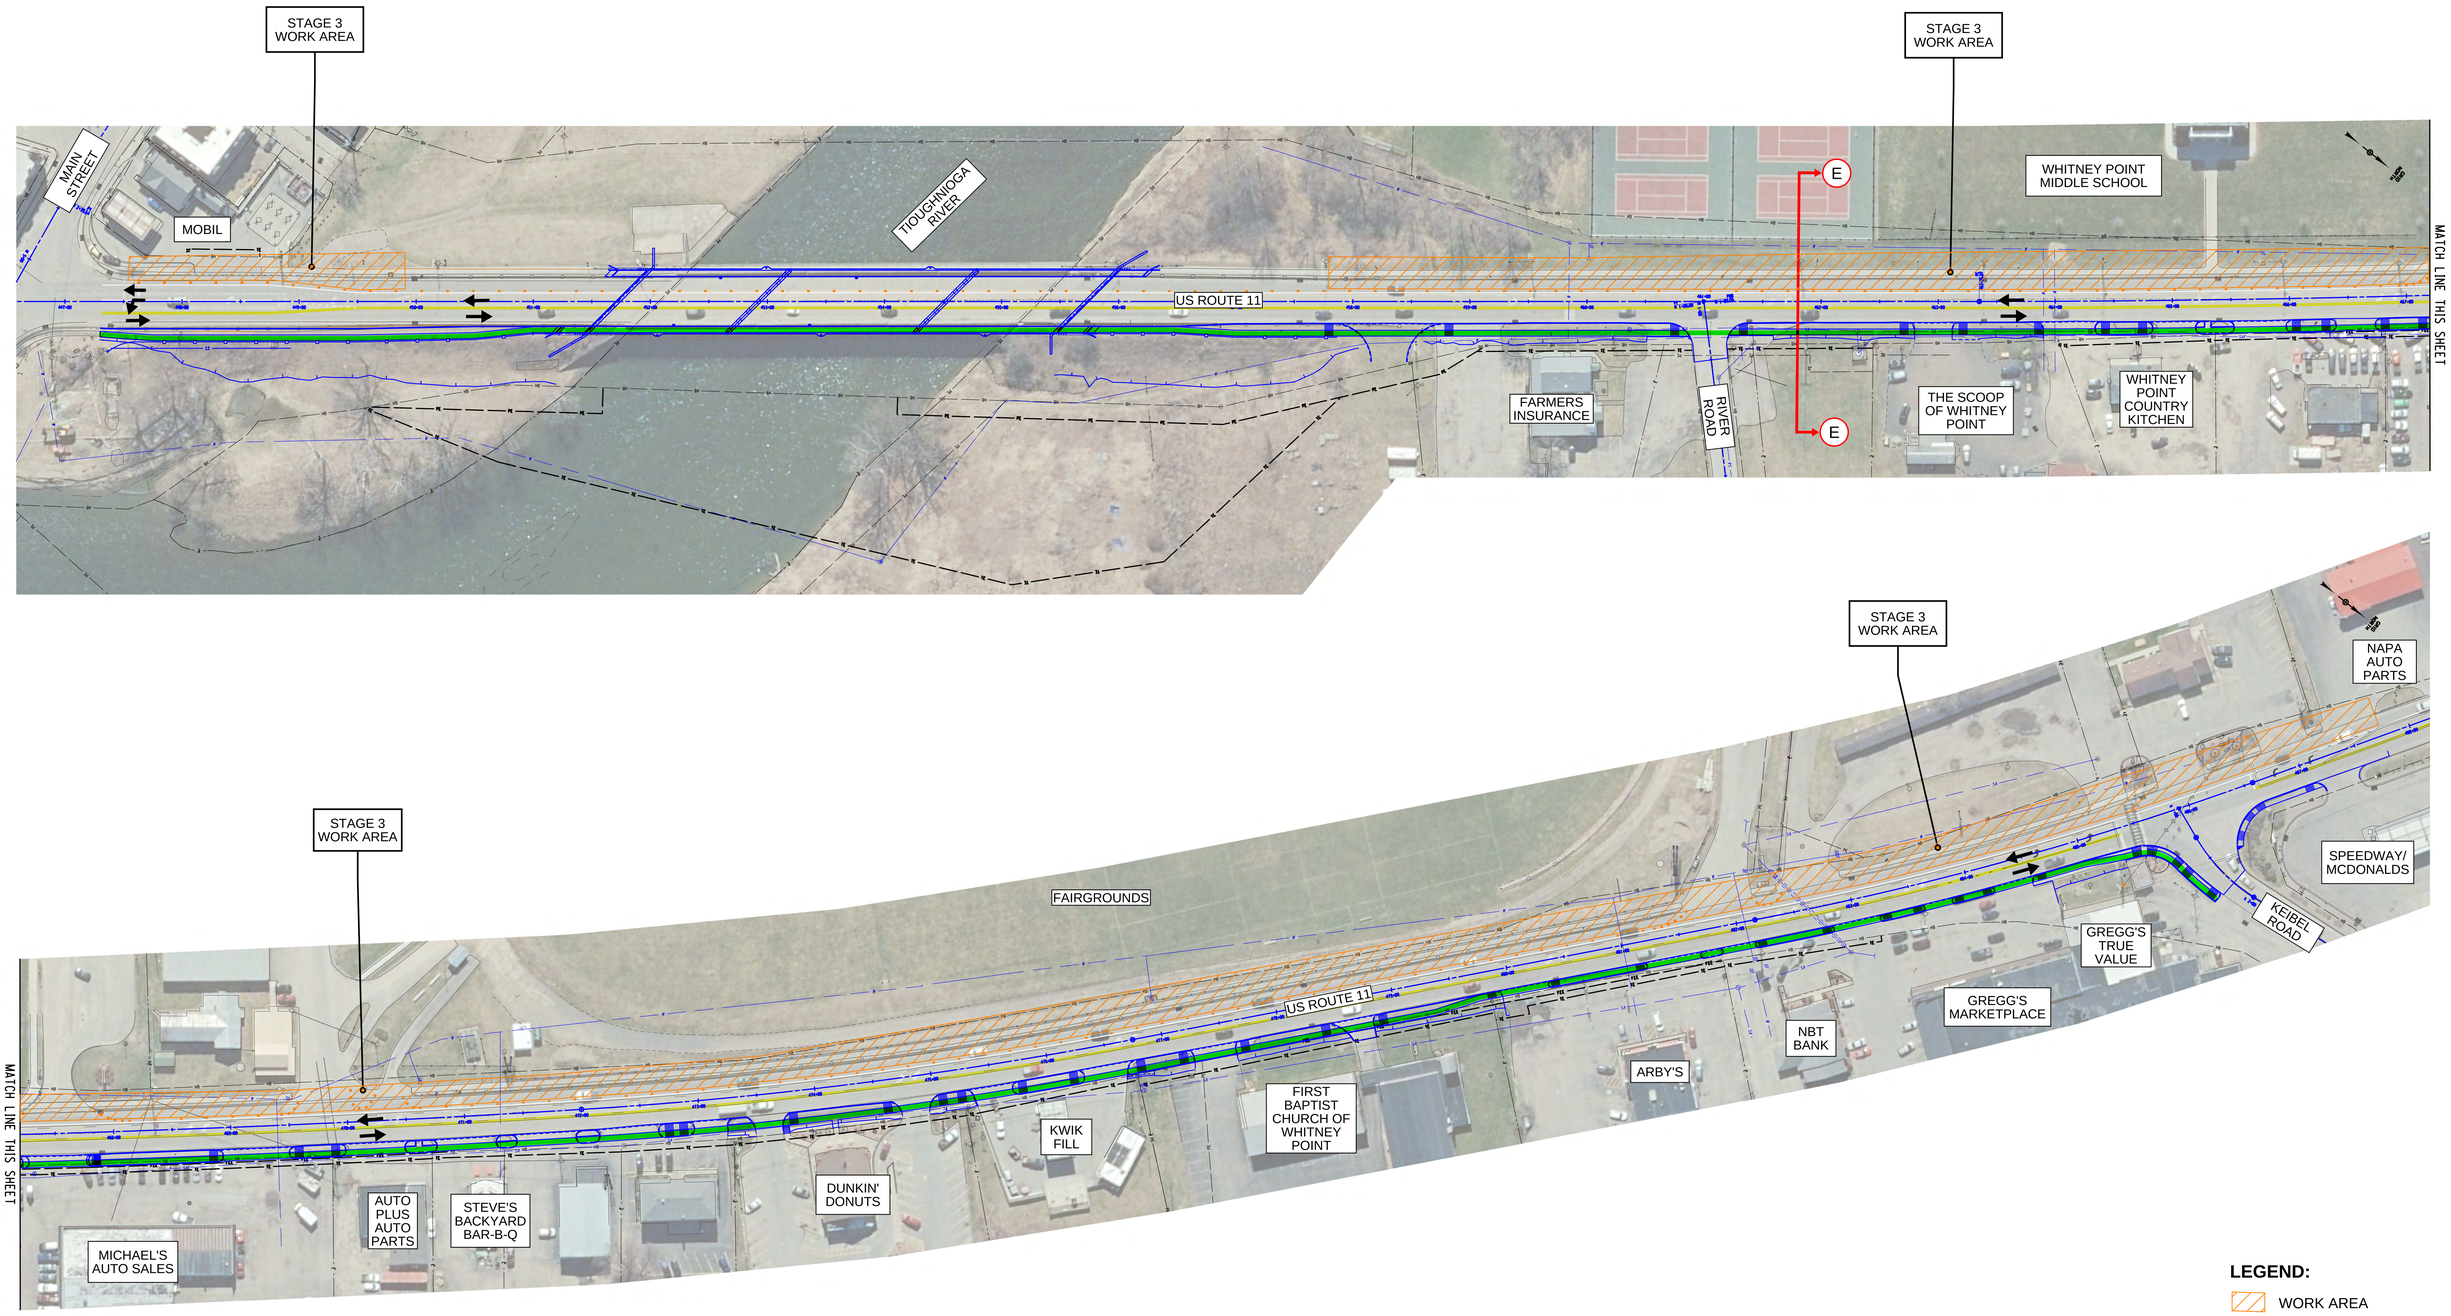

STAGE 3 WORK ZONE PLAN

LEGEND:

- WORK AREA
- DIRECTION OF TRAVEL
- SIDEWALK

25 0 25 50 75 100'
1" = 50'

US ROUTE 11 OVER TIOUGHNIOGA RIVER	ALL DIMENSIONS ARE IN ft UNLESS OTHERWISE NOTED
S.H. 1486, TOWN OF TRIANGLE	NEW YORK STATE OF OPPORTUNITY. Department of Transportation
VILLAGE OF WHITNEY POINT	
COUNTY: BROOME PIN 904349	REGION 9