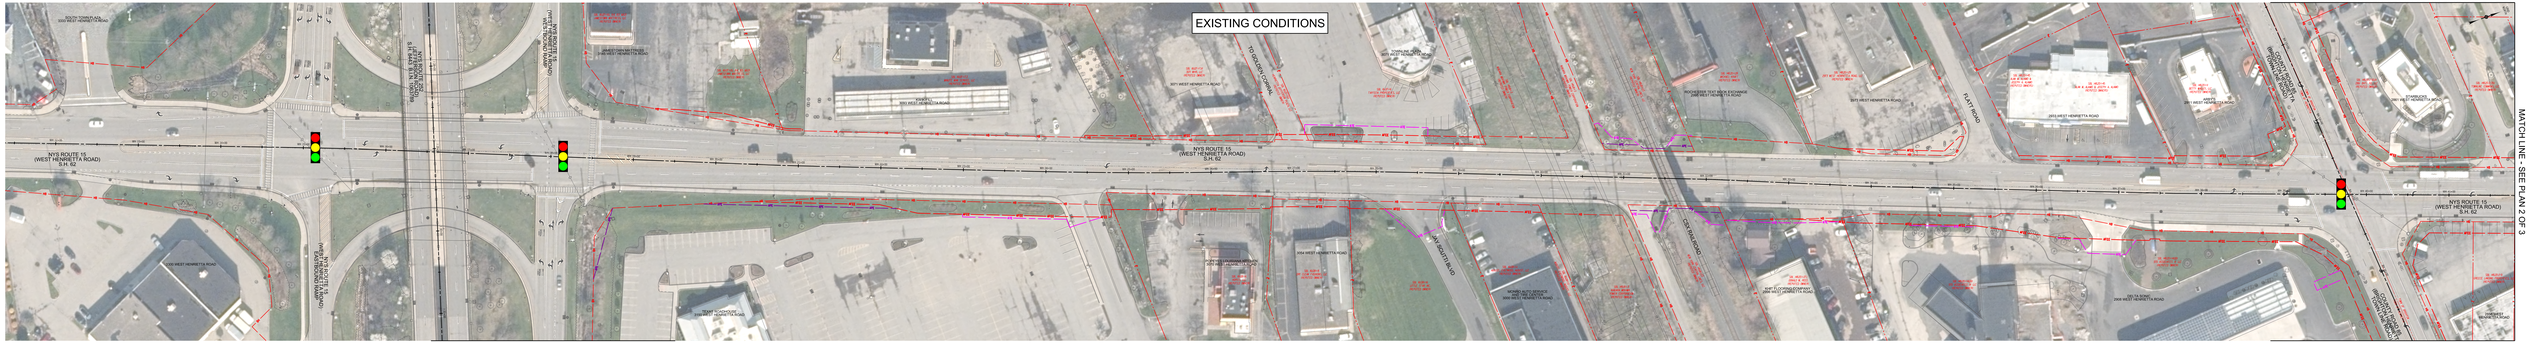

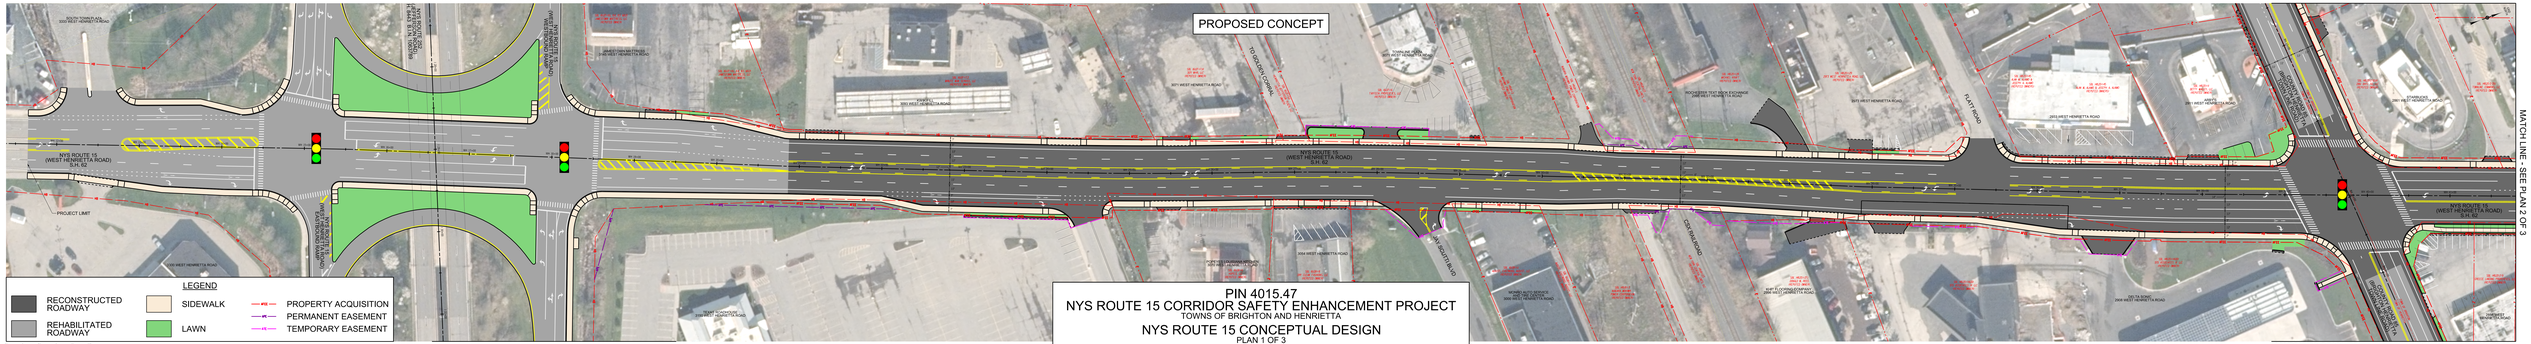

PIN 4015.47
NYS ROUTE 15 CORRIDOR SAFETY ENHANCEMENT PROJECT
TOWNS OF BRIGHTON AND HENRIETTA
NYS ROUTE 15 CONCEPTUAL DESIGN
PLAN 1 OF 3